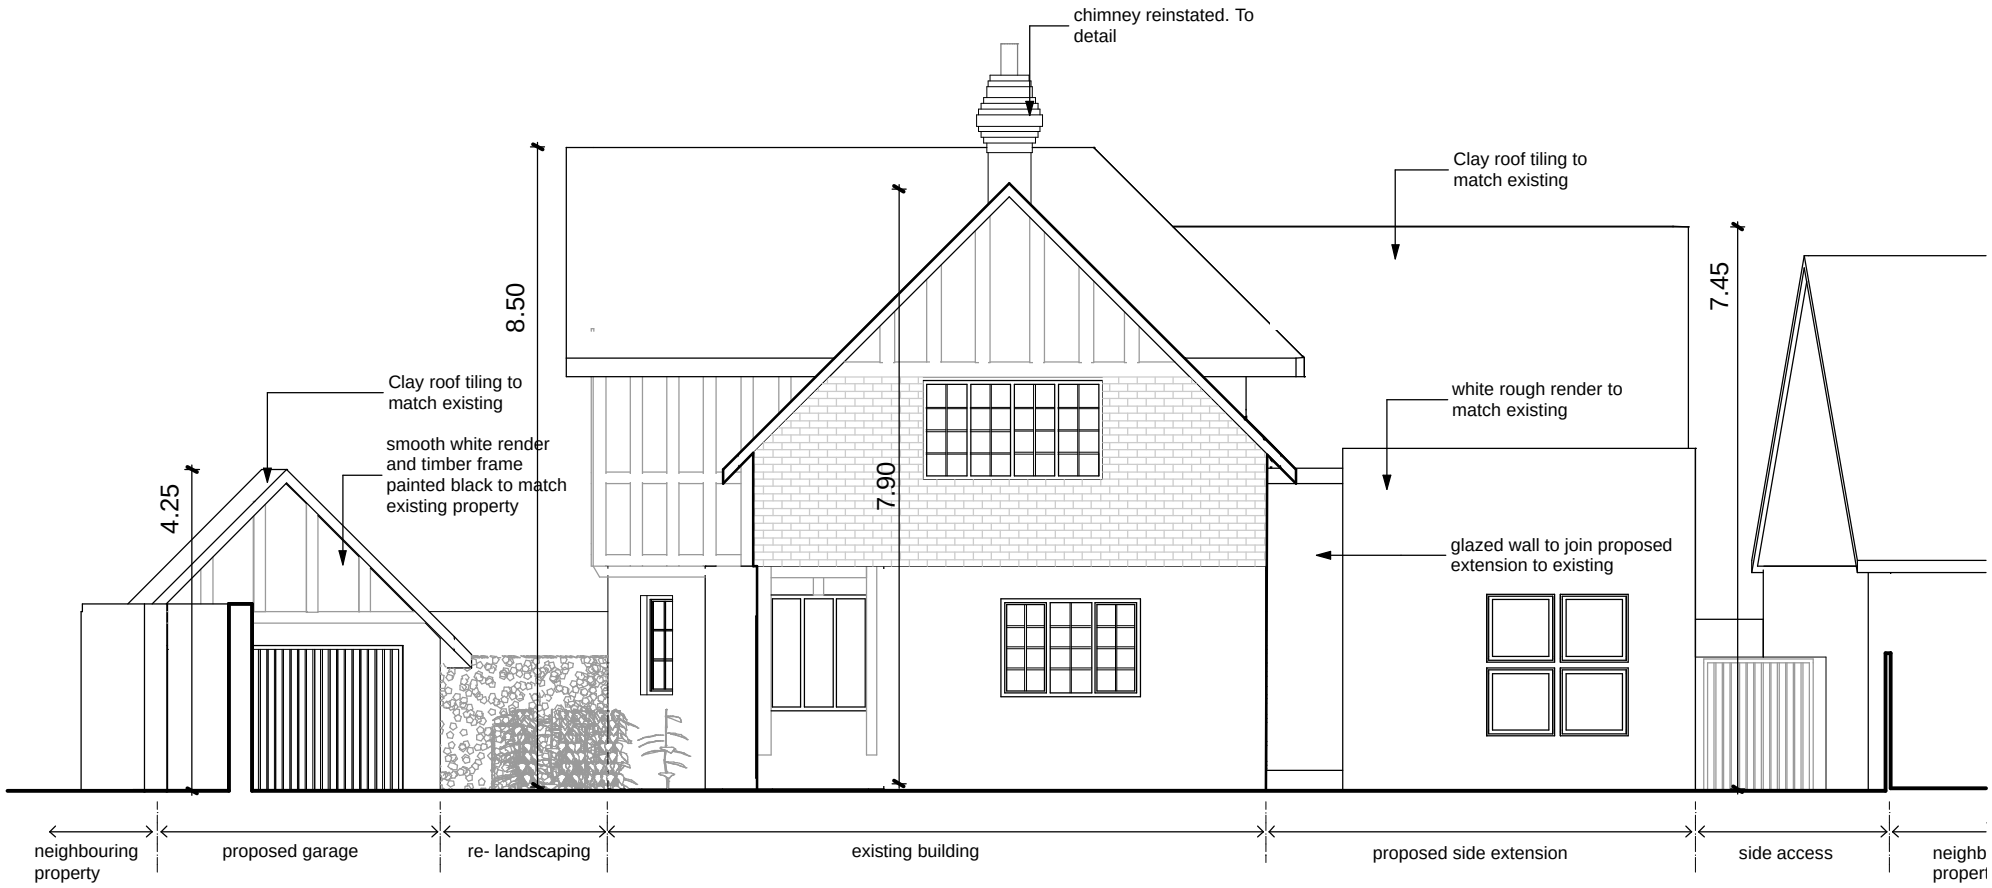

GILLARD ASSOCIATES
architecture and design

18 Park Place
Cardiff
CF10 3DQ
Tel: 02920 227033 Fax: 02920 090111
contact@gillardassociates.co.uk